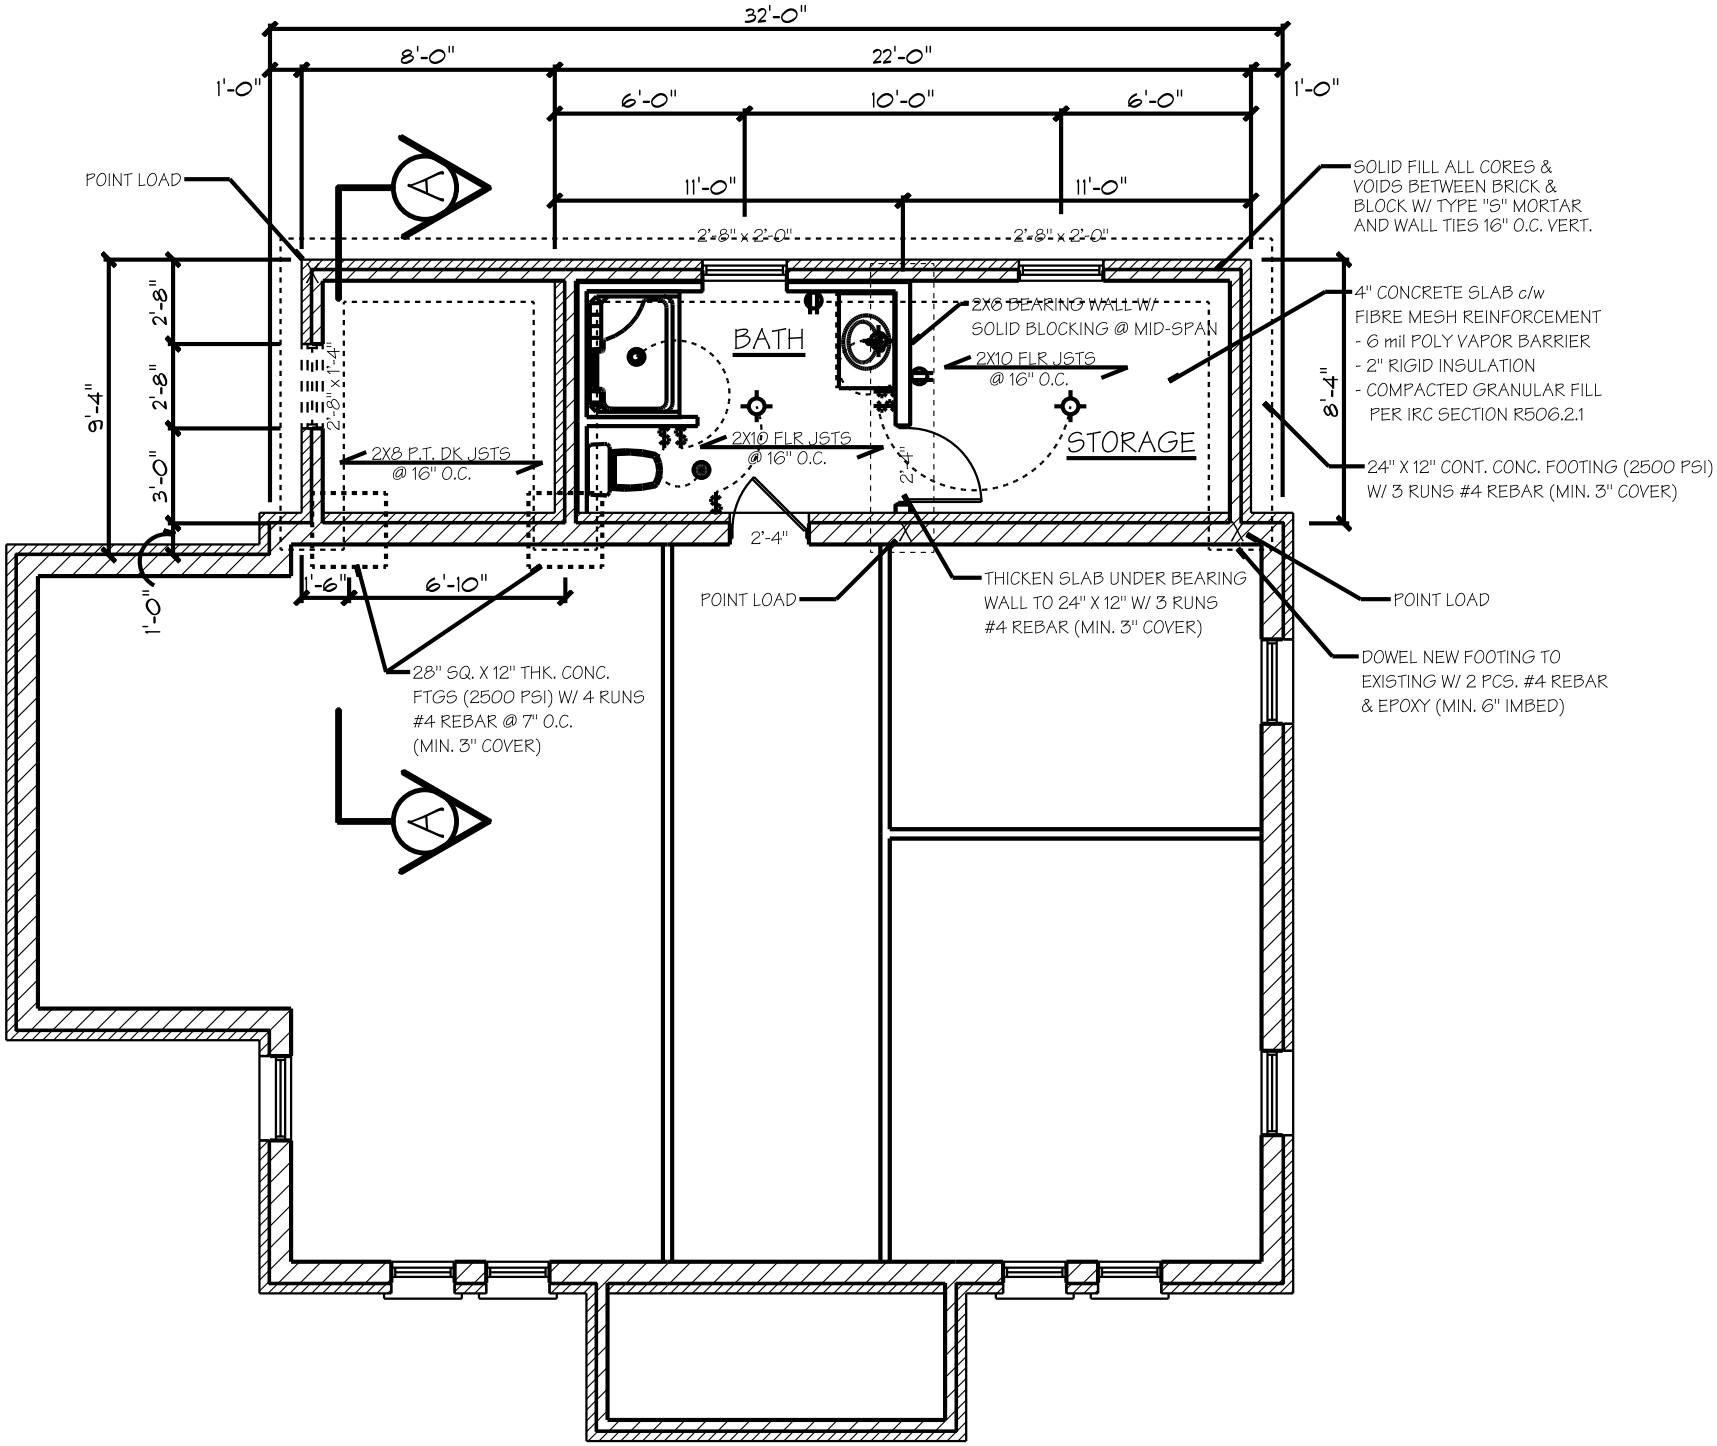
32'-0"
8'-0"
22'-0"
1'-0"
6'-0"
10'-0"
6'-0"
1'-0"
11'-0"
11'-0"
POINT LOAD
A
2'-8" x 2'-0"
2'-8" x 2'-0"
SOLID FILL ALL CORES & VOIDS BETWEEN BRICK & BLOCK W/ TYPE "S" MORTAR AND WALL TIES 16" O.C. VERT.
4" CONCRETE SLAB c/w FIBRE MESH REINFORCEMENT
- 6 mil POLY VAPOR BARRIER
- 2" RIGID INSULATION
- COMPACTED GRANULAR FILL PER IRC SECTION R506.2.1
24" X 12" CONT. CONC. FOOTING (2500 PSI) W/ 3 RUNS #4 REBAR (MIN. 3" COVER)
2X8 BEARING WALL W/ SOLID BLOCKING @ MID-SPAN
2X10 FLR JSTS @ 16" O.C.
BATH
STORAGE
2X10 FLR JSTS @ 16" O.C.
2X8 P.T. DK JSTS @ 16" O.C.
2'-8" x 1'-4"
9'-4"
2'-8"
2'-8"
3'-0"
8'-4"
2'-4"
2'-4"
1'-0"
1'-6"
6'-10"
POINT LOAD
THICKEN SLAB UNDER BEARING WALL TO 24" X 12" W/ 3 RUNS #4 REBAR (MIN. 3" COVER)
POINT LOAD
DOWEL NEW FOOTING TO EXISTING W/ 2 PCS. #4 REBAR & EPOXY (MIN. 6" IMBED)
28" SQ. X 12" THK. CONC. FTGS (2500 PSI) W/ 4 RUNS #4 REBAR @ 7" O.C. (MIN. 3" COVER)
A